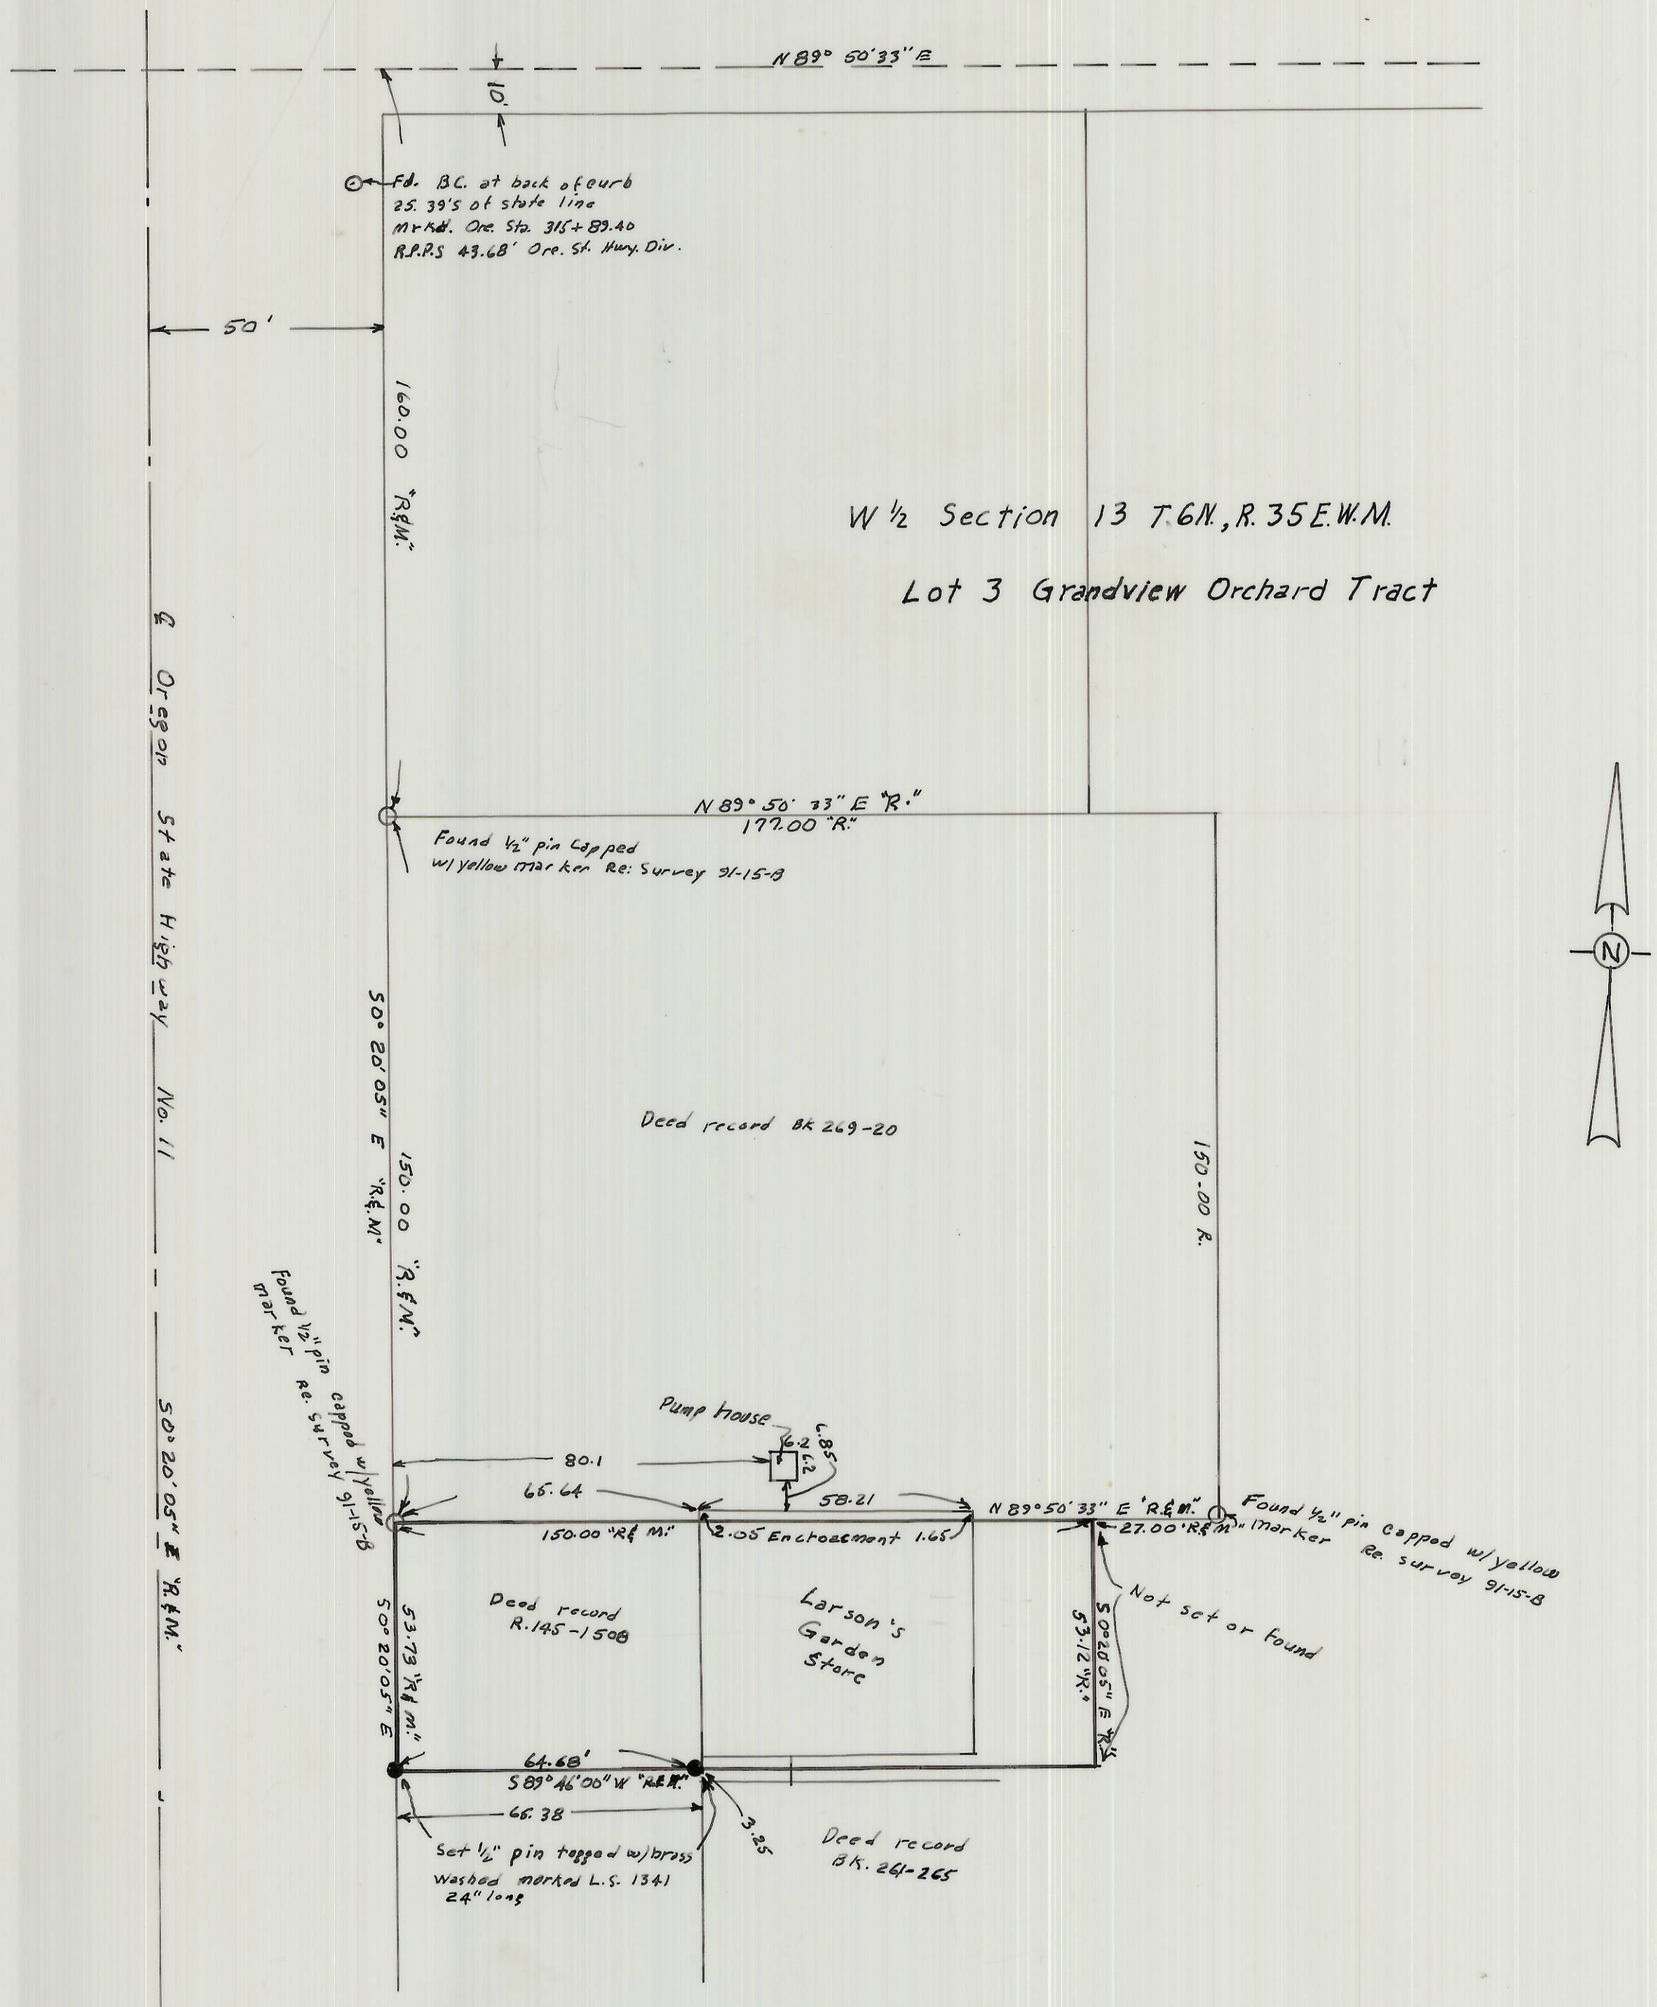

NARRATIVE

1. Purpose of this survey was to show location of pumphouse and Larson's Garden Store and mark south boundary in front of store.

2. Monuments found and set in Survey No. 91-15-B by Ron Munns for Jackpot Stores as noted on the drawing were used. Basis of bearings on survey 91-15-B and as recorded in Reel 145 page 1508 were used for this survey.

REGISTERED PROFESSIONAL LAND SURVEYOR
Guy W. Streamer
OREGON
SEPTEMBER 23, 1977
GUY W. STREAMER, JR.
1341

Guy W. Streamer
930 Home St.
Walla Walla, Wa. 99362

SURVEY FOR
HAL LARSON
W½ Section 13 T6N,R35EWM
Scale 1" - 30' Sept. 1992

RECEIVED BY
Umatilla County Surveyor
Date 2-93
Rec'd By KE
No. 93-003-B
Survey 1028