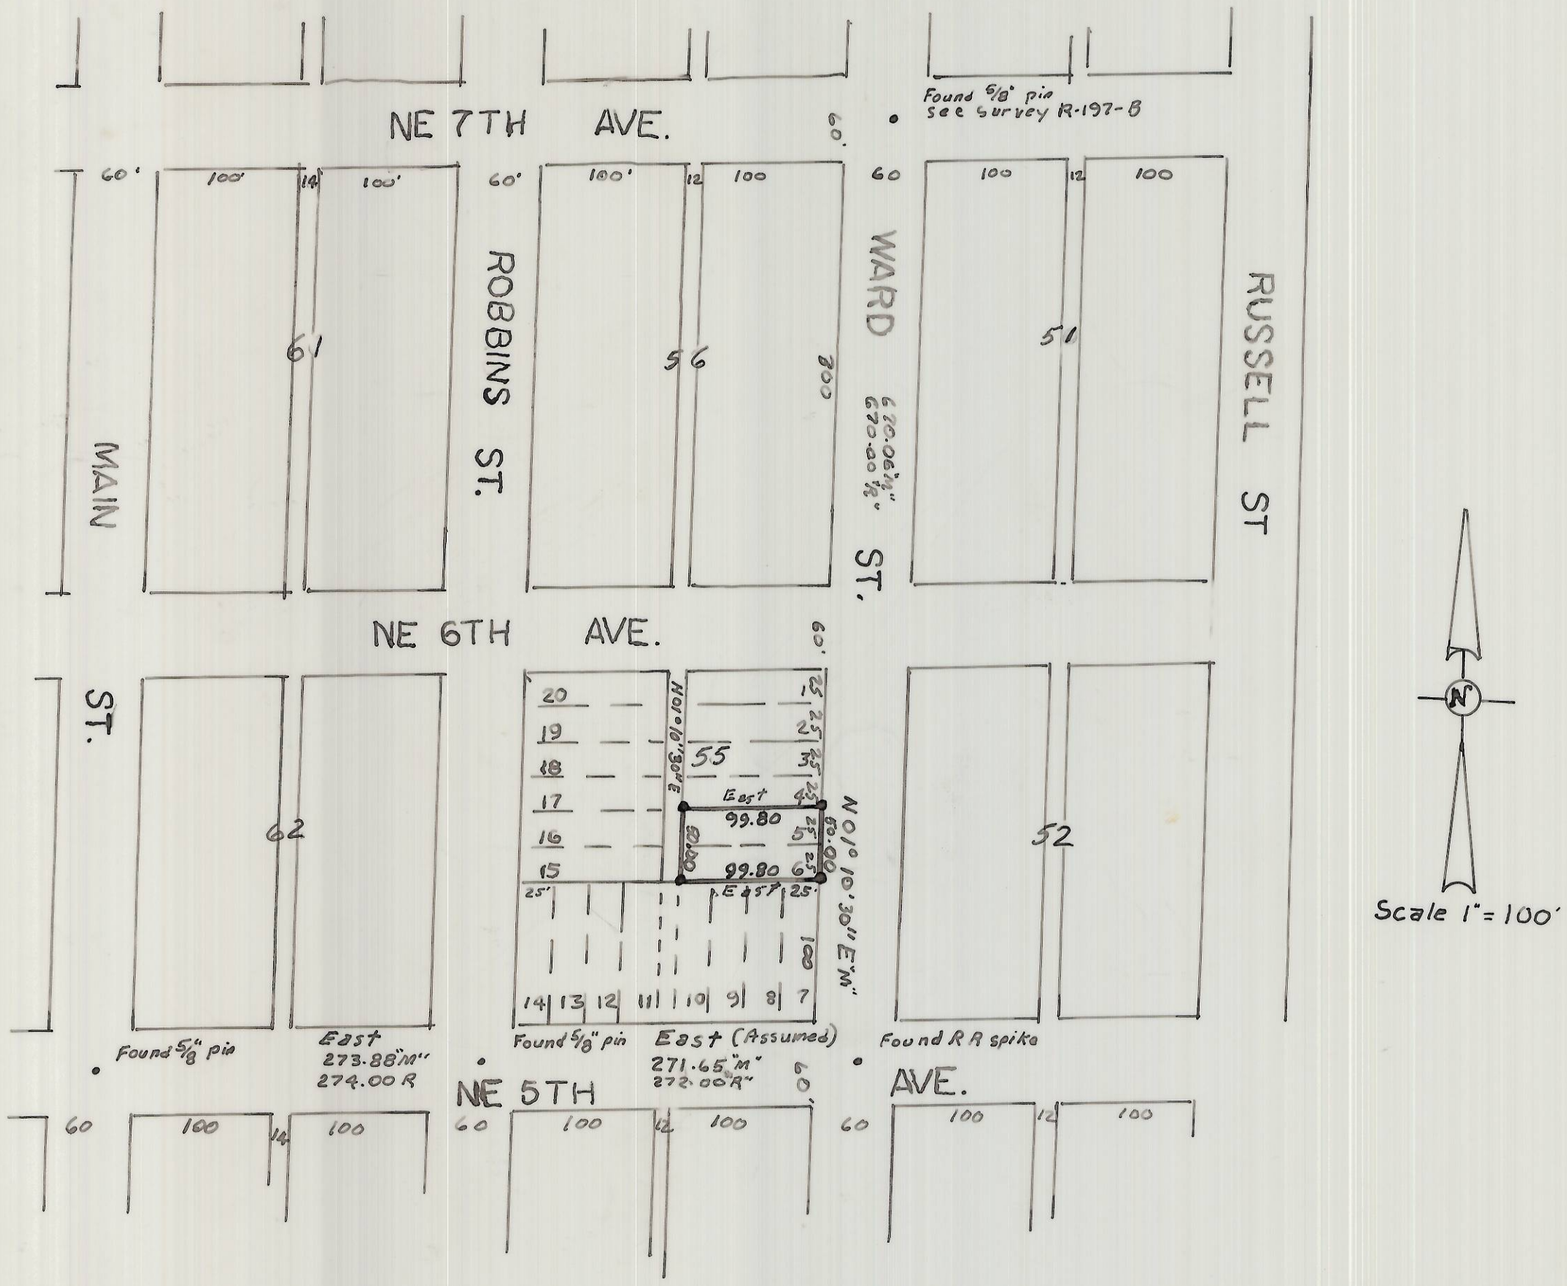

NARRATIVE

1. Purpose was to set property corners of Lots 5 and 6 Block 55 Original Town of Freewater
2. Deed records consulted R186 page 644
3. Only survey recorded in area is R-197-B by J. Dwyer. Points shown found on NE 5th Street have been in use for 25 years by me in work for city of Milton Freewater. No record of when set.
4. From found street monuments angle was turned at 5th and Ward and compared to previous work preformed in the area.
5. Set ½" X 24" reinforcing steel tagged LS 1341.

SURVEY FOR
RICHARD DANIELS
APRIL 2, 1993

SE¼ NE¼ Section 2 T. 5 N., R. 35 E. W. M.

REGISTERED
PROFESSIONAL
LAND SURVEYOR

Guy W. Streamer

OREGON
SEPTEMBER 23, 1977
GUY W. STREAMER, JR.
1341

930 Home Street
Walla Walla, Wa. 99362
509 529 2584

RECEIVED BY
Umatilla County Surveyor
Date 4-93
Rec'd By
No. 93-33-B

Survey 1032